


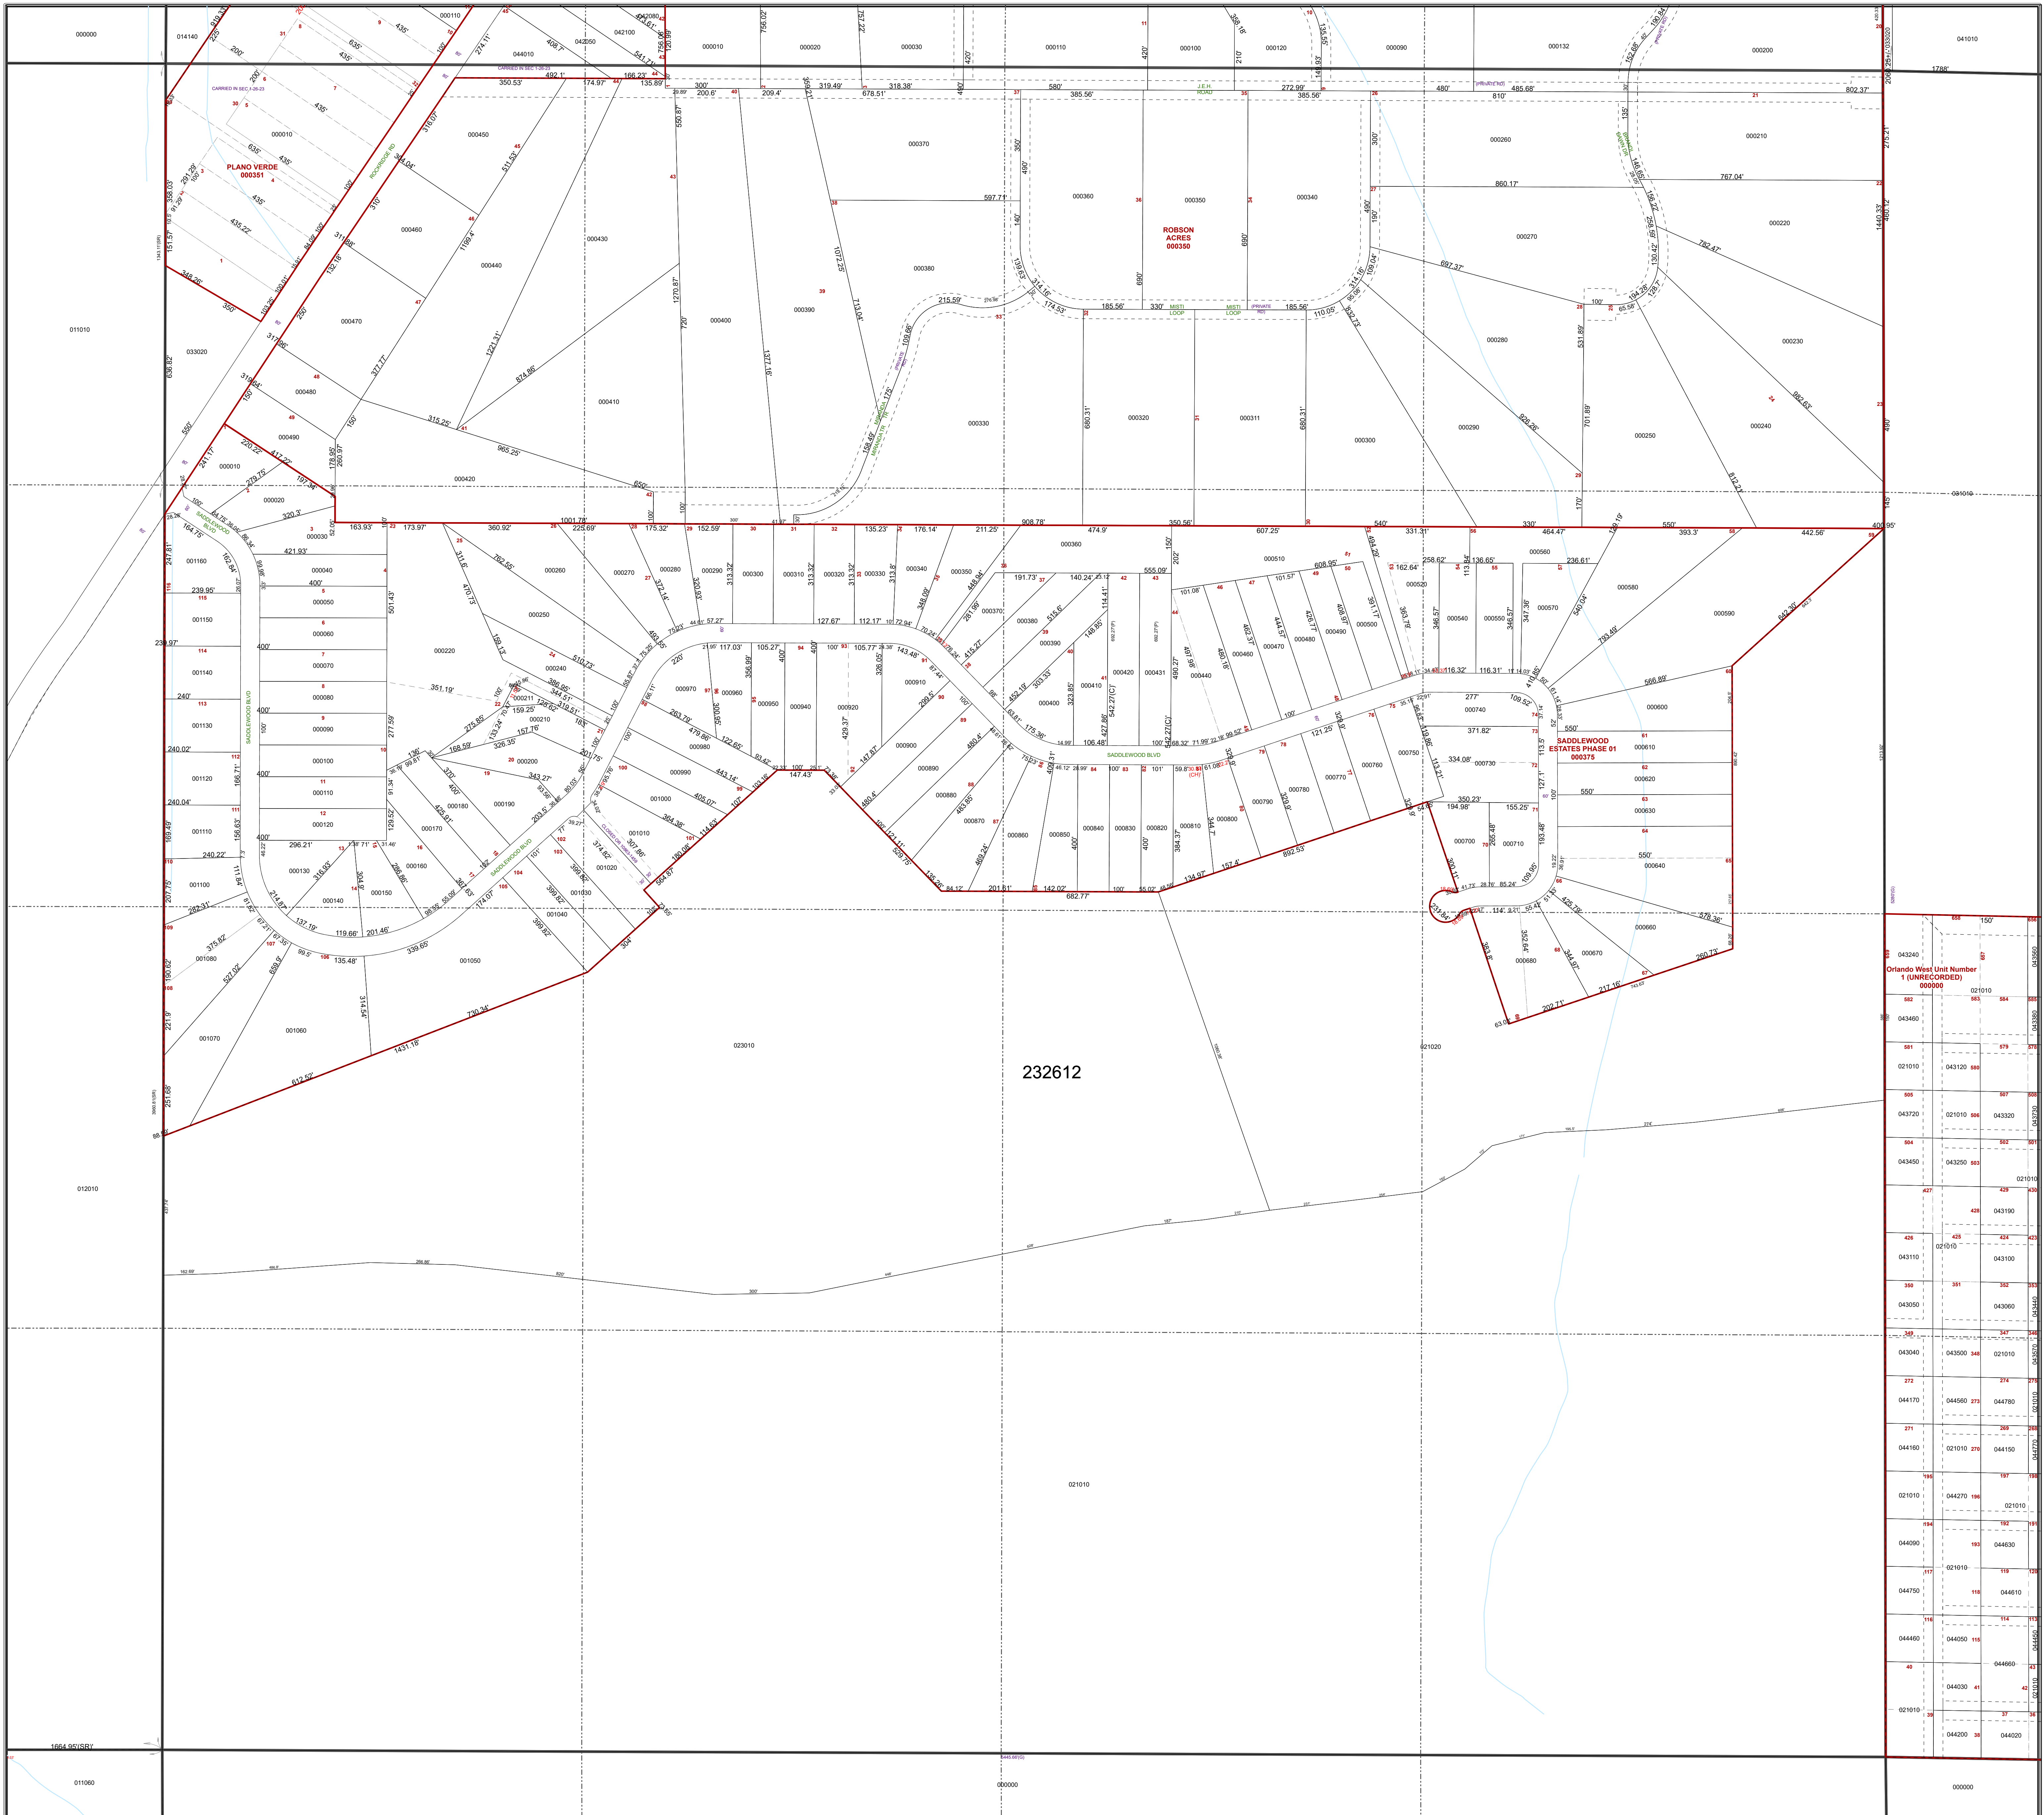

Location Map  
Polk County, Florida

## All of Section 12 Twp. 26 Rge. 23

Acres: 659 +/-

**Legend**

|                      |                       |              |
|----------------------|-----------------------|--------------|
| Parcels              | Sections              | Easements    |
| Lots                 | Quarter Section Lines | RR Lines     |
| Subdivisions         | Meander Lines         | Water Lines  |
| Municipal Boundaries | Gov't Lots            | Water Bodies |

1 inch = 200 feet

0 100 200 400 600 800 Feet

Note: This map is a worksheet used for illustrative purposes only. This is not a survey.

Date Printed: 10/10/2026

Prepared by the office of the  
**Polk County Property Appraiser**  
Polk County, Florida  
255 North Wilson Avenue - Bartow, Florida - 33830-3951  
(863) 534-4777