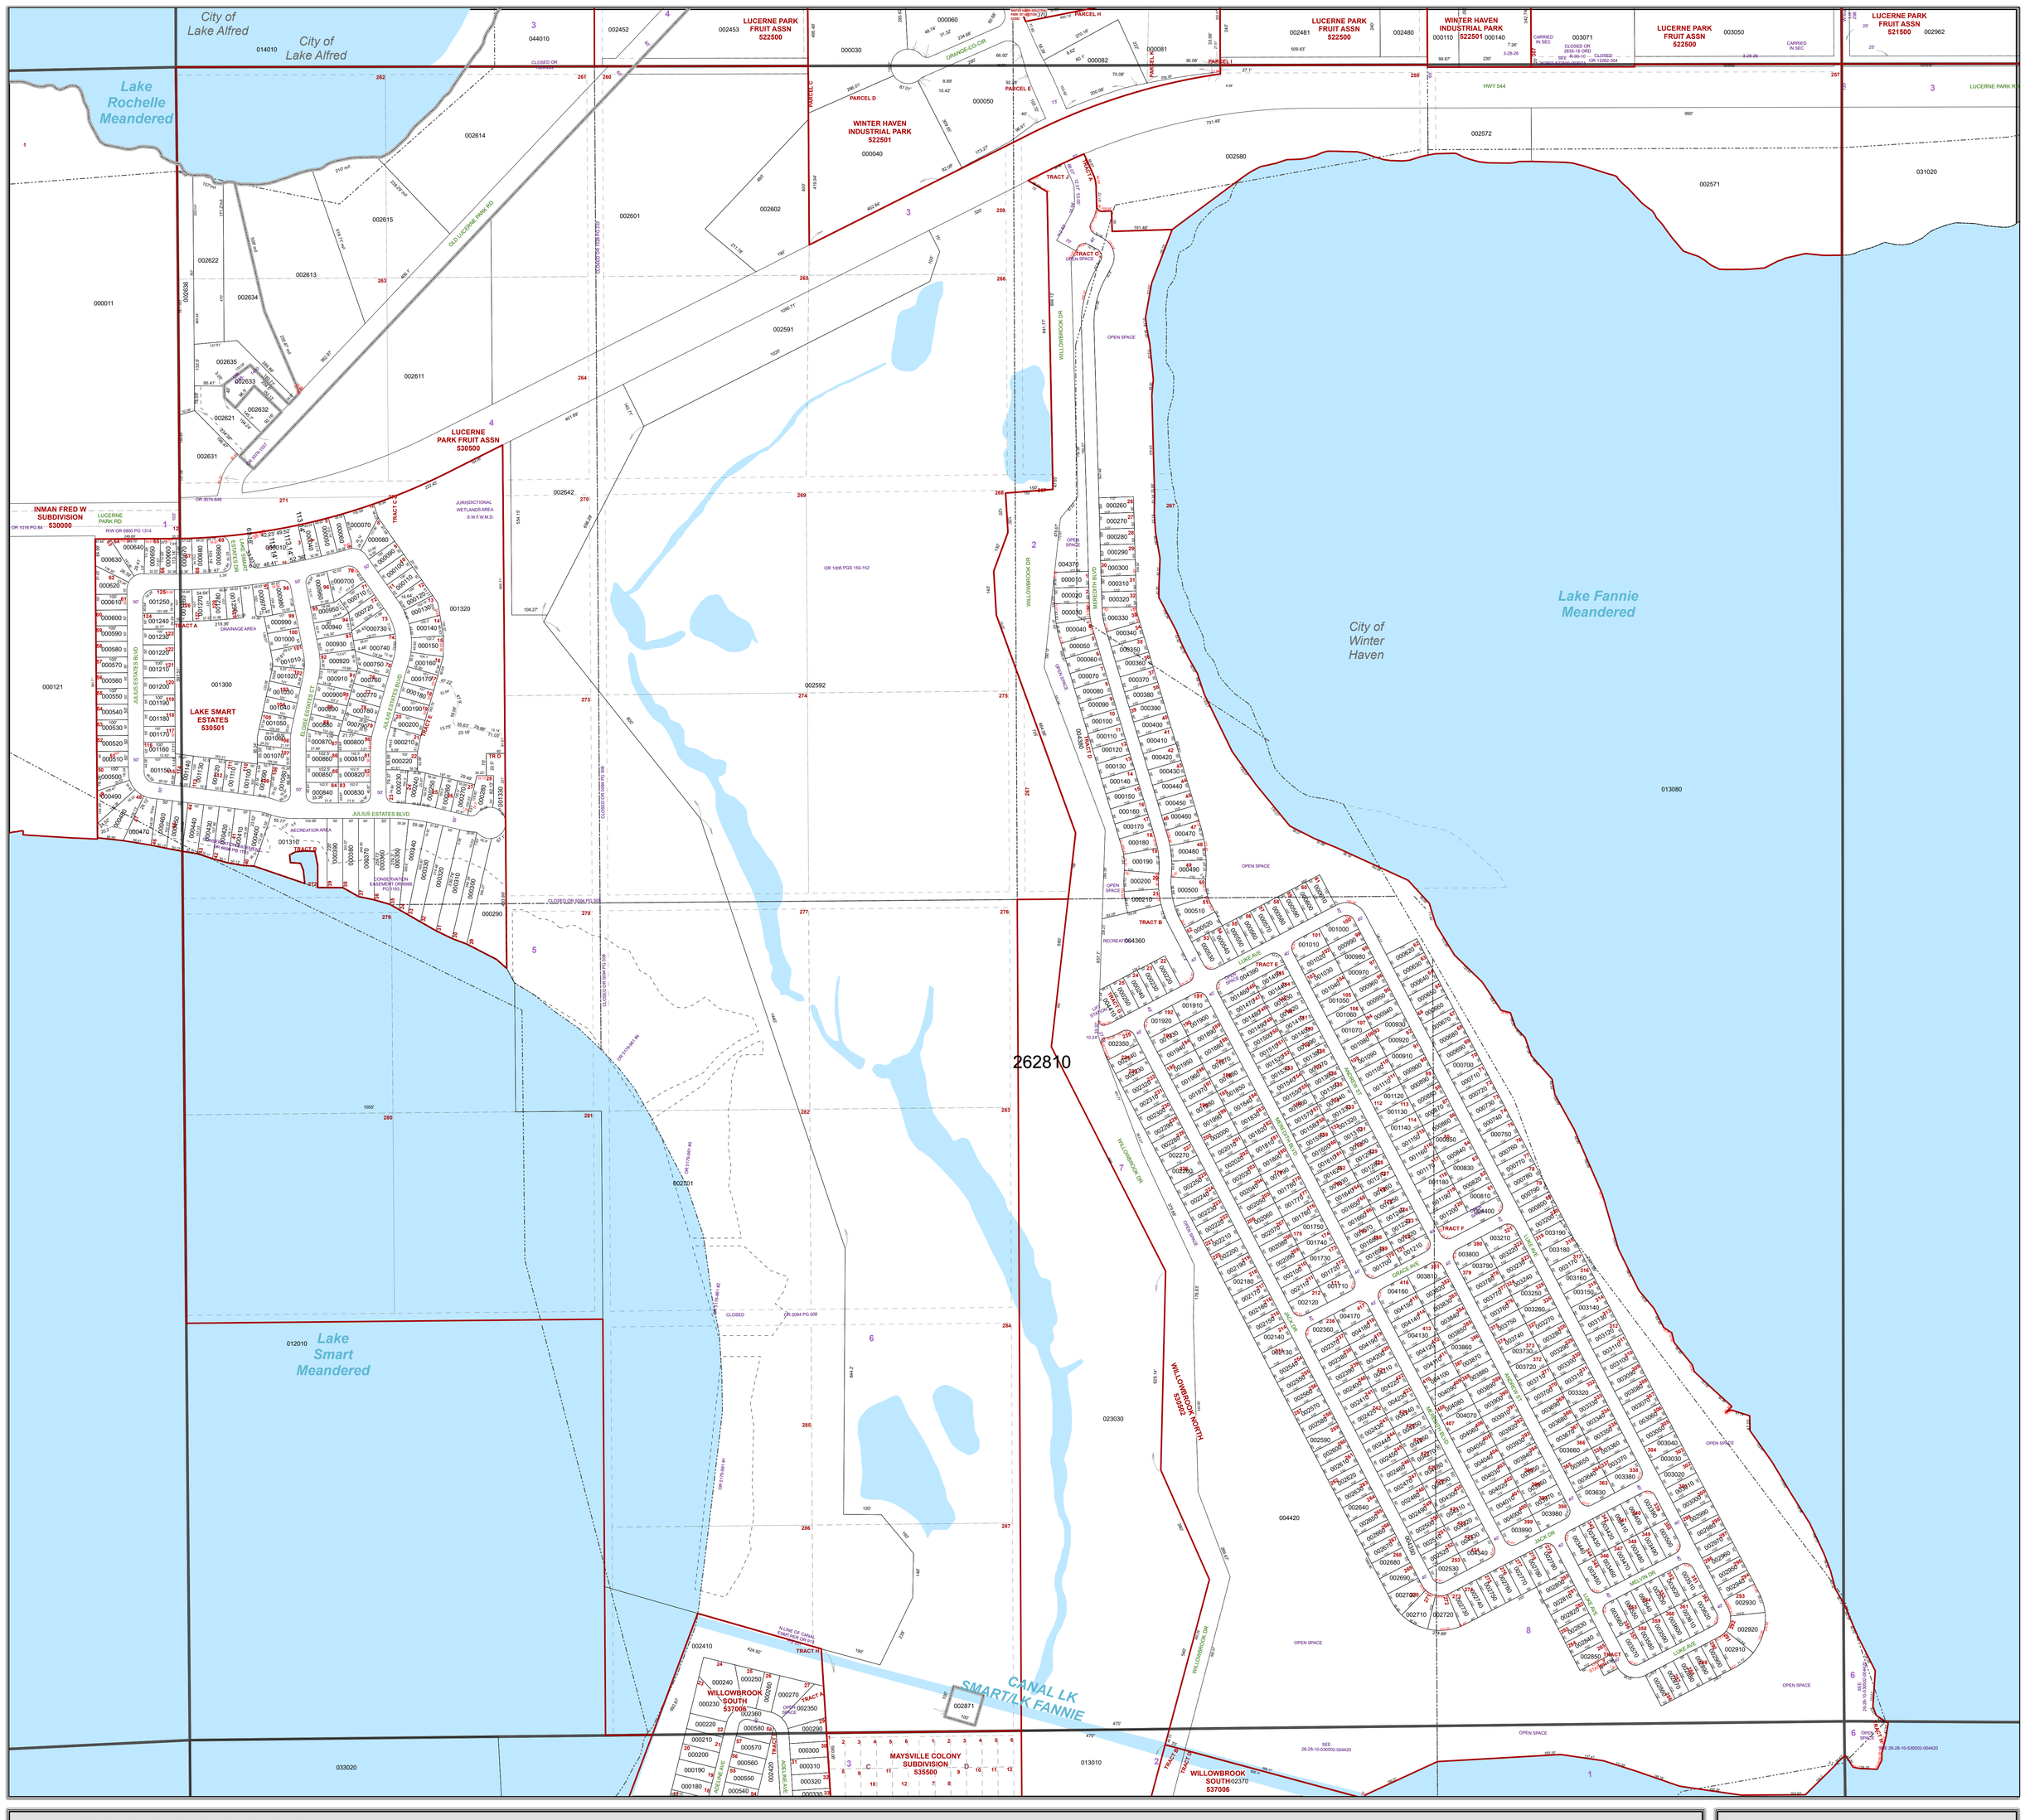

City of Lake Alfred
City of Lake Alfred
Lake Rochelle Meandered
LUCERNE PARK FRUIT ASSN 522500
WINTER HAVEN INDUSTRIAL PARK 522501
LUCERNE PARK FRUIT ASSN 521500
LUCERNE PARK FRUIT ASSN 530500
INMAN FRED W SUBDIVISION 530000
LAKE SMART ESTATES 530501
WILLOWBROOK SOUTH 537006
WILLOWBROOK NORTH 539002
MAYSVILLE COLONY SUBDIVISION 535500
WILLOWBROOK SOUTH 537006
Lake Fannie Meandered
City of Winter Haven
Lake Smart Meandered
CANAL LK SMART/LK FANNIE
262810
OLD LUCERNE PARK RD
LUCERNE PARK RD
HWY 544
WILLOWBROOK DR
JULIUS ESTATES BLVD
OPEN SPACE
TRACT A
TRACT B
TRACT C
TRACT D
TRACT E
TRACT F
TRACT G
TRACT H
TRACT I
TRACT J
PARCEL C
PARCEL D
PARCEL E
PARCEL H
PARCEL I
JURISDICTIONAL WETLANDS AREA S.W.F.W.M.D.
DRAINAGE AREA
RECREATION AREA
CONSERVATION EASEMENT ORB/PG 7150
OR 3074-646
OR 1016 PG 84
R/W OR 6800 PG 1314
OR 1005 PGS 150-152
OR 5094 PG 508
CLOSED OR 5094 PG 508
CLOSED OR 1058 PG 222
CLOSED OR 5094 PG 508
CLOSED OR 1058 PG 222
CLOSED OR 1058 PG 222
CLOSED OR 1058 PG 222